LEGEND

SYMBOL	DESCRIPTION
1	MULTI-USE COURT
2	PLAYGROUND TOT LOT
3	ADVENTURE PLAY: ZIP LINE, CLIMBING BOULDER , ROPES COURSE
4	GROUP PICNIC WITH SHADE STRUCTURE
5	5-12 PLAYGROUND
6	PARKING LOT - ASPHALT DRIVE AISLE. GRAVEL STALLS - 150 SPACES
7	MULTI-USE PLAY FIELD
8	BIKE SKILLS COMPACTED SOIL
9	BIKE TRAIL COMPACTED SOIL
10	NATURAL TRAIL
11	CONCRETE SIDEWALK
12	CRUSHED BASALT TRAIL
13	SWING PLAY
14	CLIMBING BOULDER
15	PLAZA
16	AMPHITHEATER AND STAGE
17	BATHROOM BUILDING (675 SQ. FT.)
18	MULTI-PURPOSE COMMUNITY CENTER BUILDING (4,200 SQ. FT.)
19	BOTANICAL GARDEN
20	NATURE OVERLOOK PLATFORMS
21	INTERACTIVE FOUNTAIN
22	LANDSCAPE RESTORATION AREA
23	KIOSK
24	ENTRY MONUMENTATION

NATURAL TRAIL
BIKE TRAIL
MULTI-USE PLAY FIELD
ASPHALT
CONCRETE SIDEWALK
BASALT TRAIL
LANDSCAPE AREA

NEW OAK TREE
NEW DECIDUOUS TREE
INTERPRETIVE PANEL
VIEWS
KIOSK
PLAZA LIGHTING
CONNECTION TO EXISTING TRAIL

NEW DECIDUOUS TREE
NEW SHRUB
CONCRETE BENCH
PICNIC TABLE
ENTRY MONUMENTATION
PARK SECURITY LIGHT

Use / Program (Park Area)	Square Feet	Percent of Total Park Area
Total Park Area (27.9 acres)	1,215,324	100.0%
Multi-Purpose Community Center (4200 SF) & Bathroom Bldg (675 SF)	4,875	0.4%

Use / Program (Community Center Area & Bathroom)	Square Feet	Percent of Community Center & Bathroom
Multi-Purpose Community Center (4200 SF) & Bathroom Bldg (675 SF)	4,875	100.0%
Bathroom Building (675 SF)	675	13.8%
Multi-use community recreation and program area	2,850	58.5%
Bathroom Areas	950	19.5%
Office space/ Electrical Closet / Corridors	400	8.2%

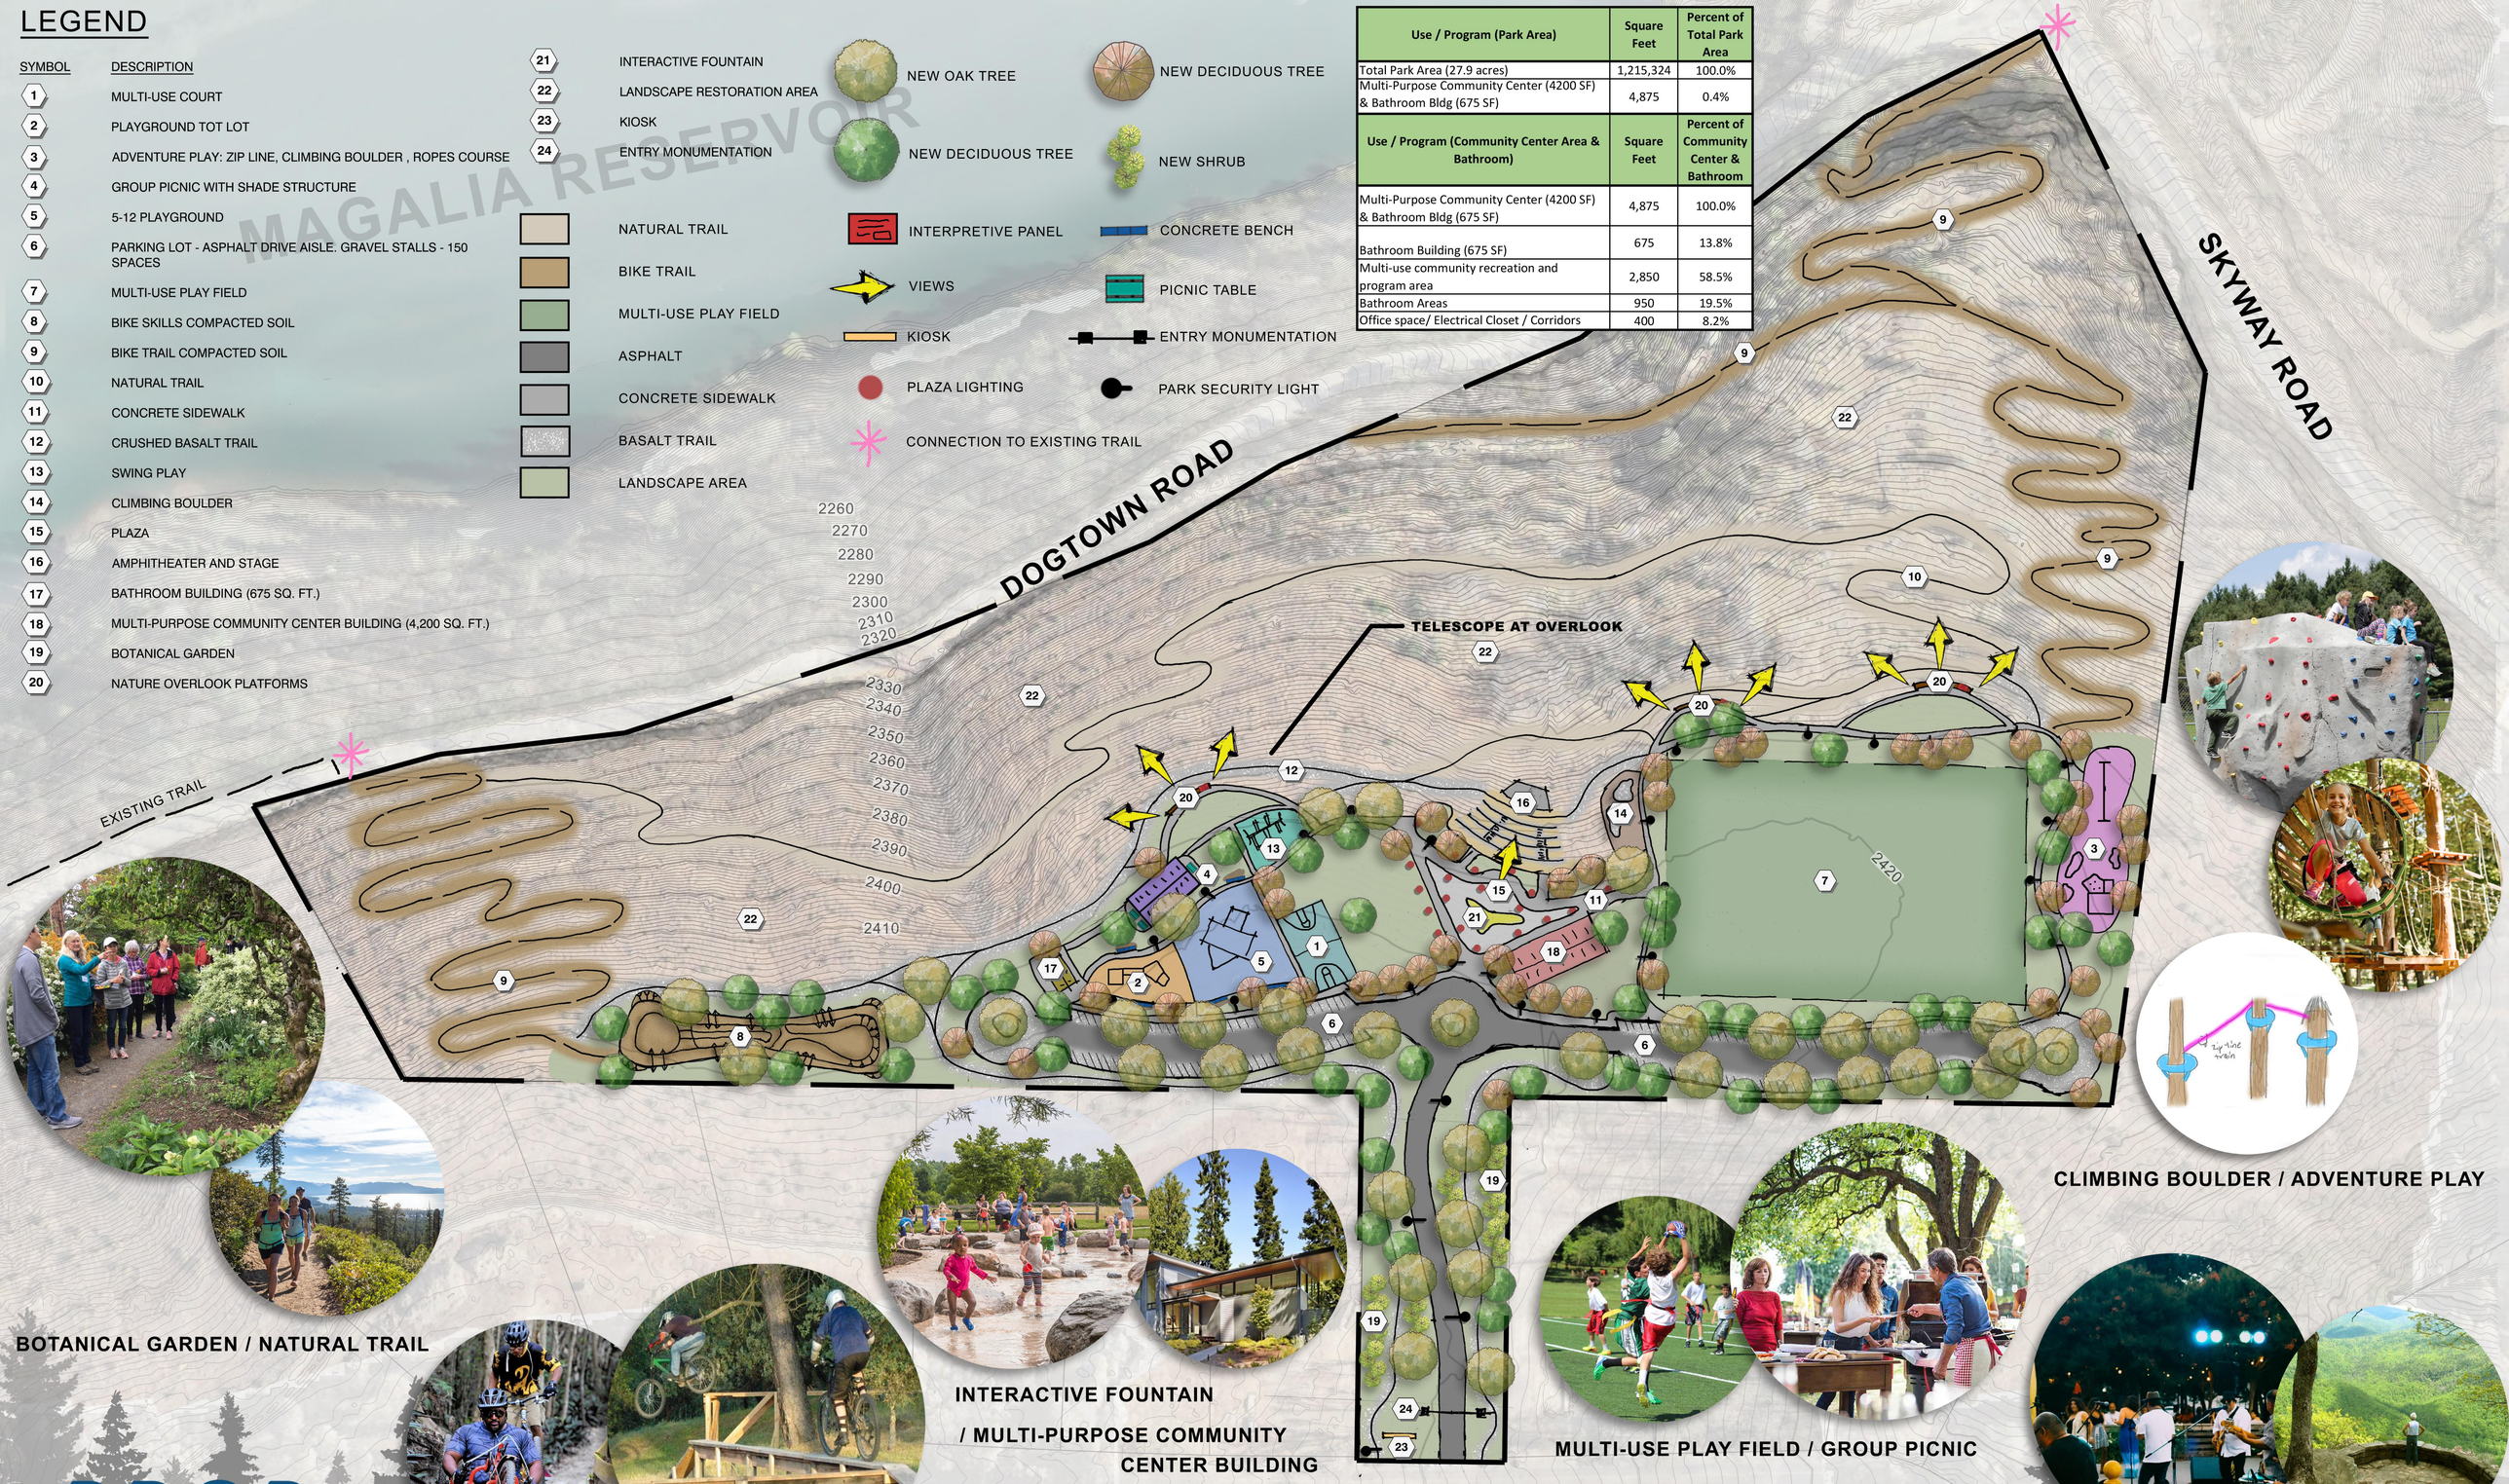

BOTANICAL GARDEN / NATURAL TRAIL

BIKE TRAIL / BIKE SKILLS

INTERACTIVE FOUNTAIN / MULTI-PURPOSE COMMUNITY CENTER BUILDING

MULTI-USE PLAY FIELD / GROUP PICNIC

CLIMBING BOULDER / ADVENTURE PLAY

AMPHITHEATER EVENT / OVERLOOK

PROP 68

LAKERIDGE PARK

CONCEPTUAL MASTER PLAN - MAGALIA, CA

#2391 07.14.21

NORTH

0 60 120
SCALE: 1" = 60'

MDG MELTONDESIGNGROUP